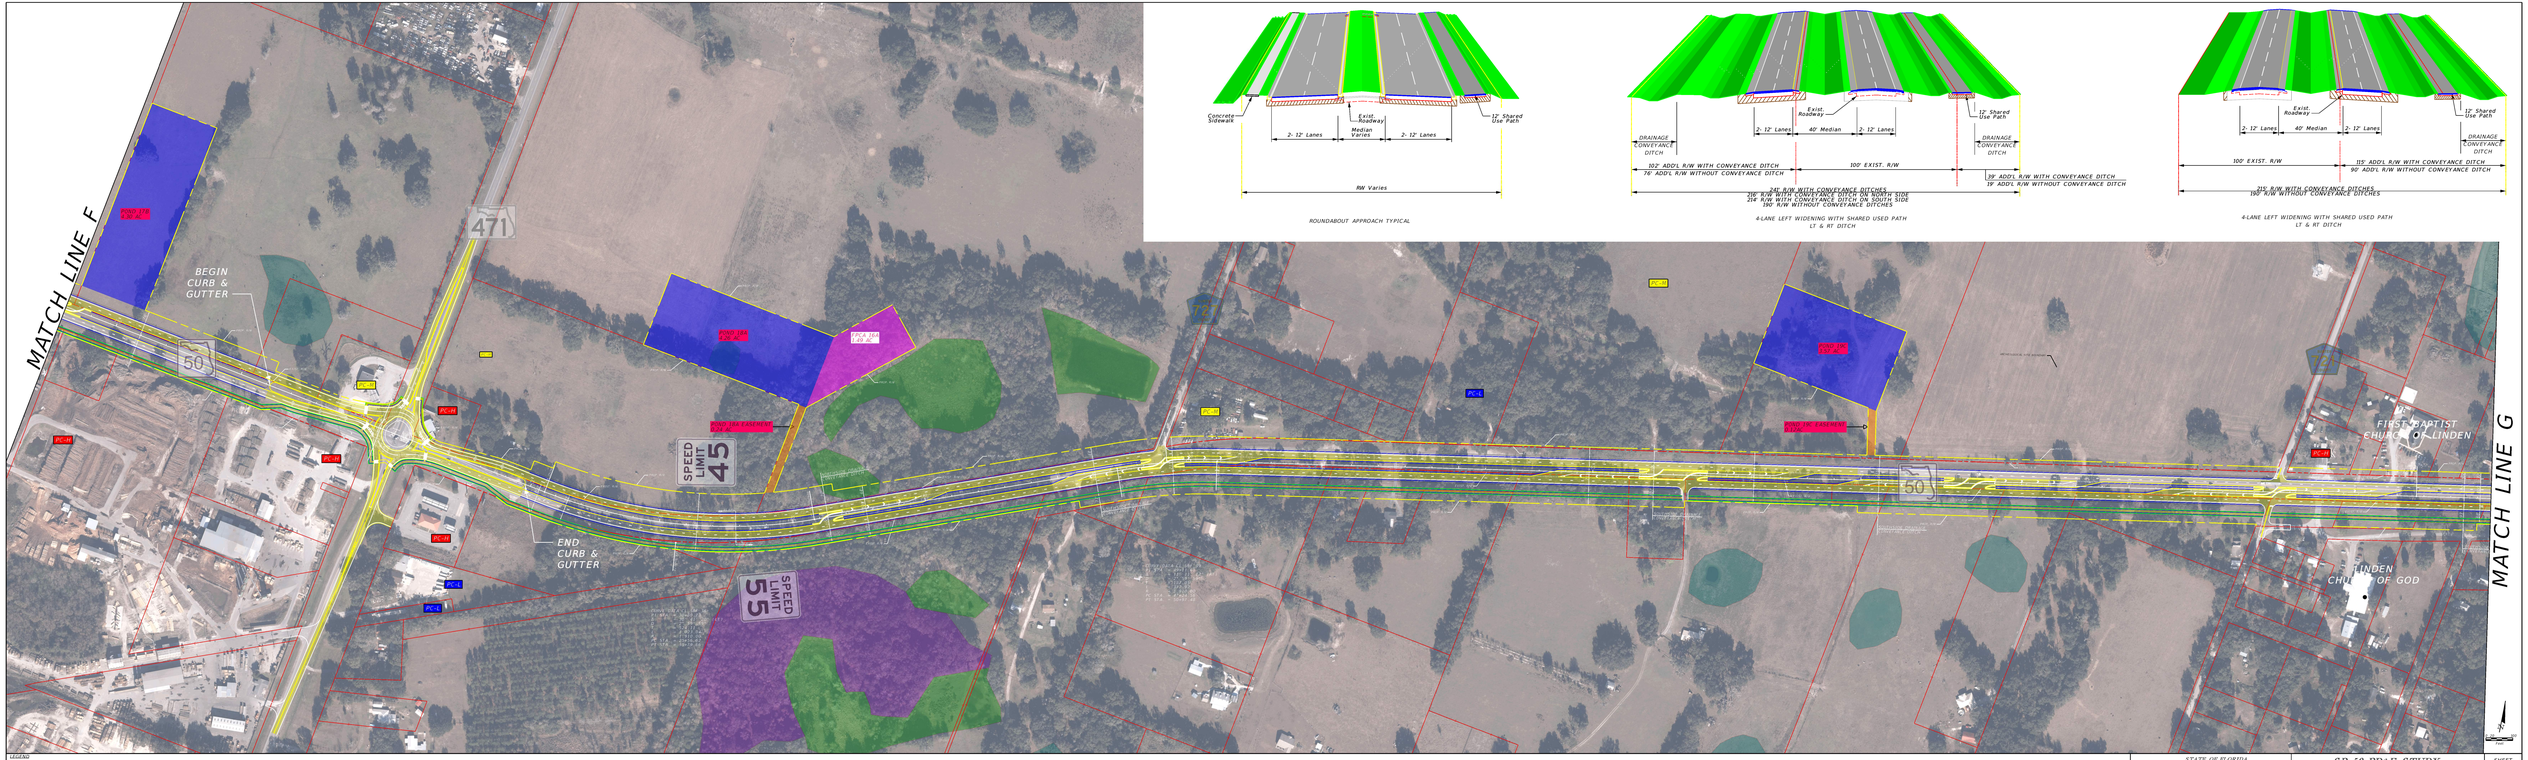

LEGEND

ARCHEOLOGICAL SITES
CEMETERY
CHURCH
COMMUNITY CENTER
FIRE STATION
GOVERNMENT BLDG.
HISTORIC BRIDGES
HISTORIC STRUCTURES
LAW ENFORCEMENT
PARKS
SCHOOLS
FLOODPLAIN CONSERVATION AREA
POND - REGIONAL BASIN
POND - RECOMMENDED
POTENTIAL CONTAMINATION LOW
POTENTIAL CONTAMINATION MEDIUM
POTENTIAL CONTAMINATION HIGH
WETLAND - CYPRESS
WETLAND - FORESTED MIXED
WETLAND - MIXED HARDWOODS
FRESHWATER MARSH
WET PRAIRIES
STREAMS AND LAKE SWAMPS
RESERVOIRS
EXISTING RIGHT OF WAY
PROPOSED RIGHT OF WAY
ROADWAY WIDENING OR FULL CONSTRUCTION

STATE OF FLORIDA
DEPARTMENT OF TRANSPORTATION

ROAD NO.	COUNTY	FINANCIAL PROJECT ID
SR 50	SUMTER	435859-1-22-01

SR 50 PD&E STUDY
RECOMMENDED ALTERNATIVE
DESIGN SEGMENT 4

SHEET NO.
7